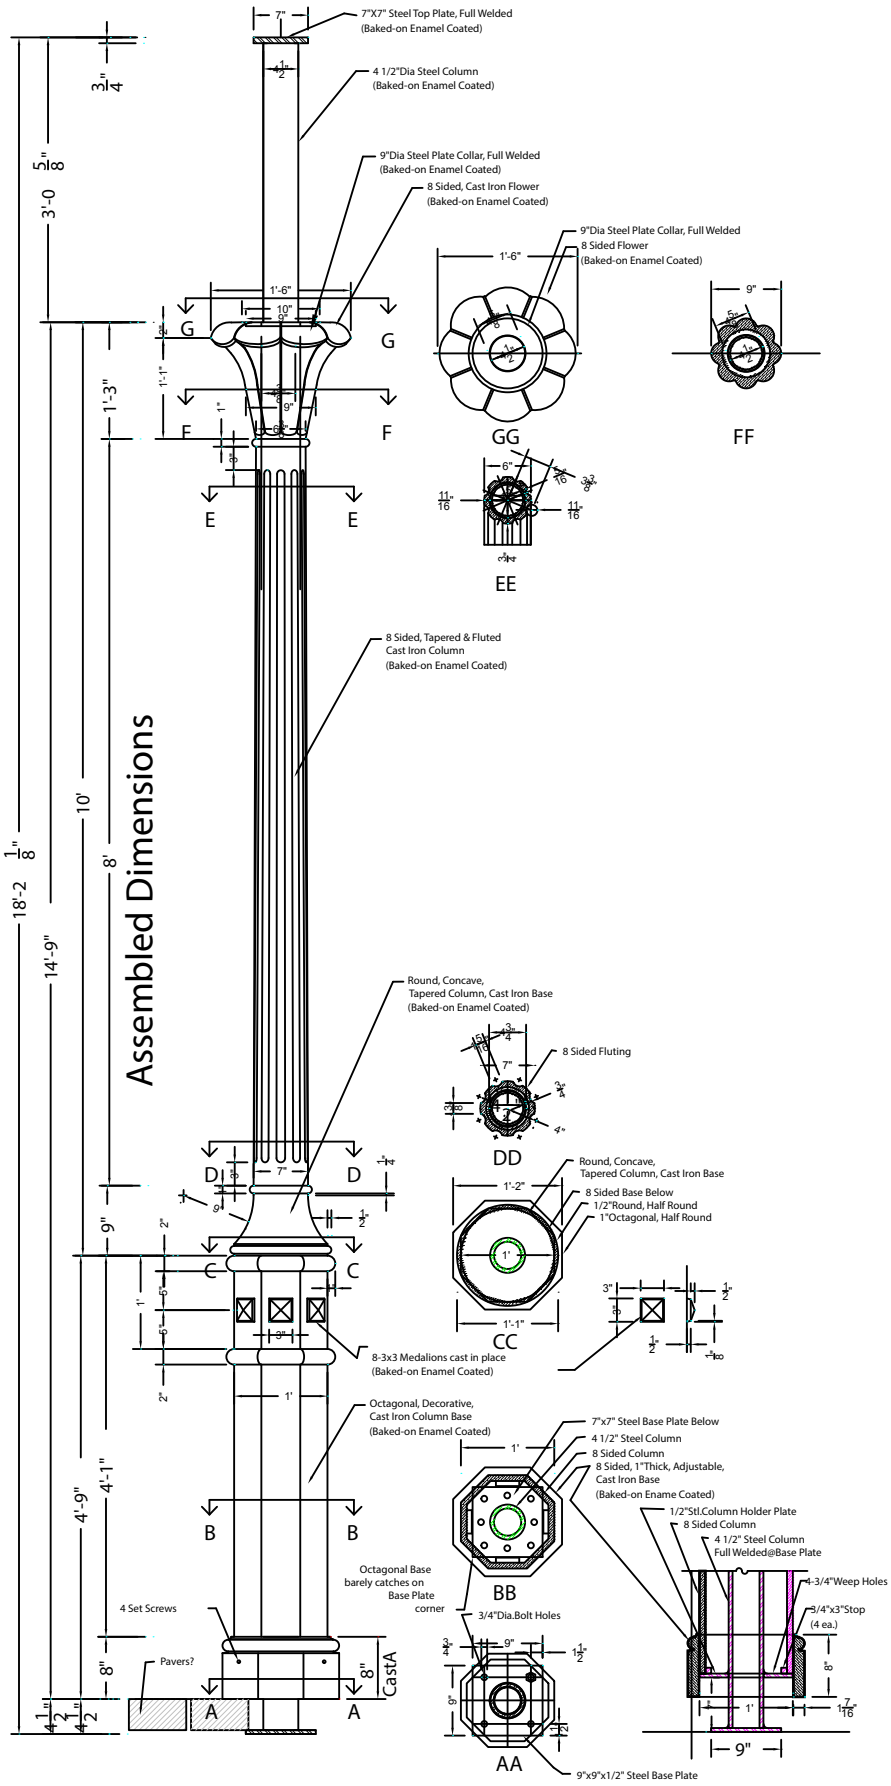

COLUMN ELEVATION & SECTIONS

Allen Architechural Metals, inc.

JOB NO: 08-036
TANGLEWOOD CONSERVATORIES, LTD.
DENTON, MARYLAND